PROFILE No. 14

I-35W VICINITY OF C.S.A.H. 96 - D.D.I.

IN GARDEN HILLS & NEW BRIGHTON, RAMSEY COUNTY

FROM 800 FT. WEST OF I-35W

TO 900 FT. EAST OF I-35W

Prepared September, 2014 Scale: Hor. 1 IN = 100 FT

By Short Elliott Hendrickson Inc. Vert. 1 IN = 10 FT

Staff Approval Dates: 9/4/2014

The alignment and grades shown on this map are tentative and subject to change without notice.

S.P. 6284-157 T.H. 35W JOB T9C265 PPMS Activity 6233

Copy To:..... Staff..... For Distribution...

S:\PTH\T\Roseau\126400\e-prelim-diagnrpts\cads\layout\rames\d126400_prelim.dgn 9/9/2014 default

NOTES:

① SPEEDS WERE DETERMINED BY USING ROW FIGURE 3-4.04A FOR S.N..

S.B. I-35W

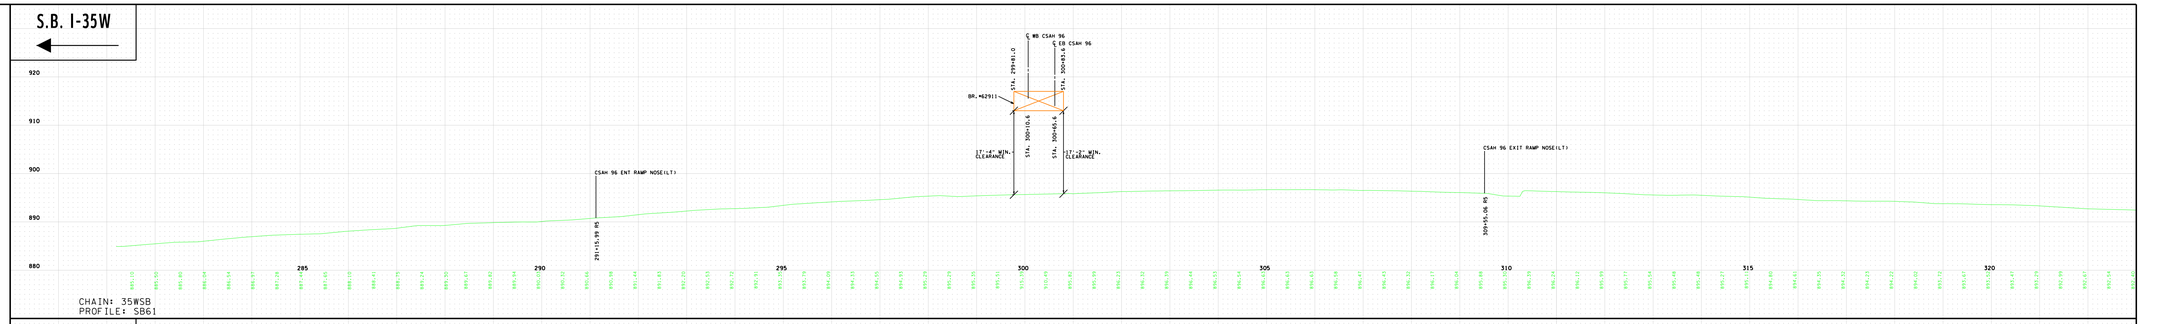

CHAIN: 35WSB
PROFILE: SB61

N.B. I-35W

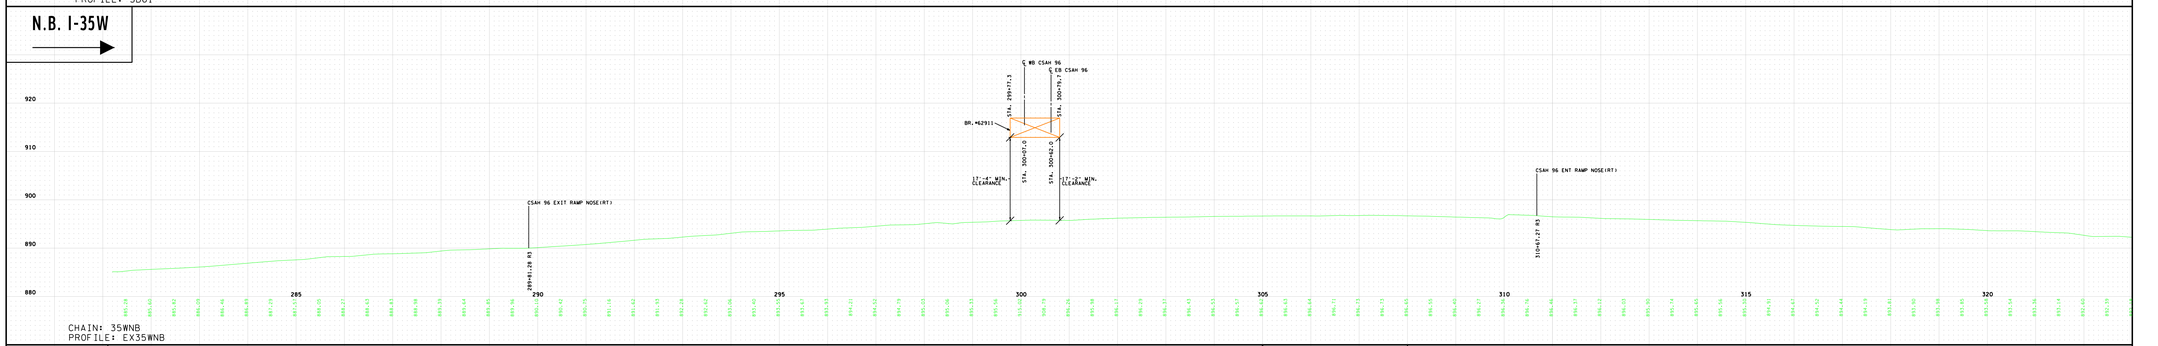

CHAIN: 35WNB
PROFILE: EX35WNB

E.B. CSAH 96

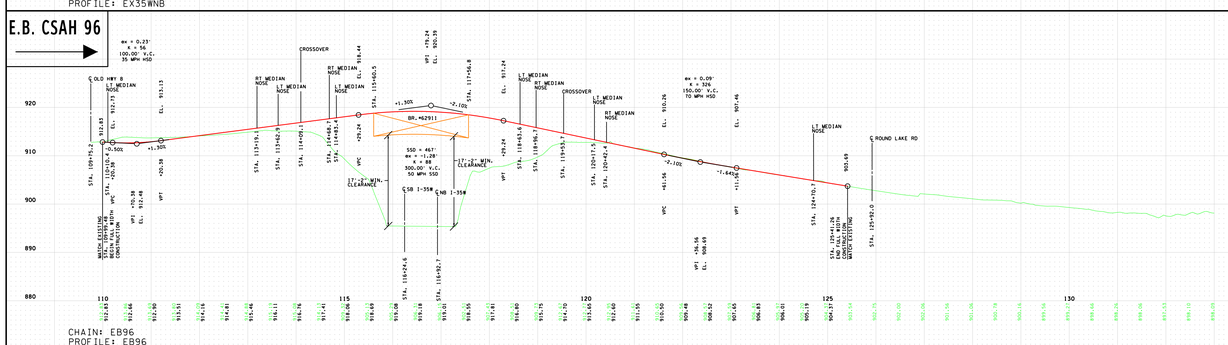

CHAIN: EB96
PROFILE: EB96

S.E. RAMP

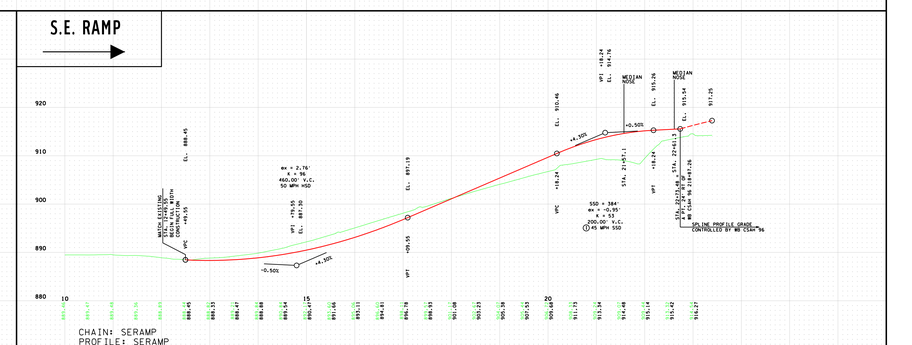

CHAIN: SERAMP
PROFILE: SERAMP

W.B. CSAH 96

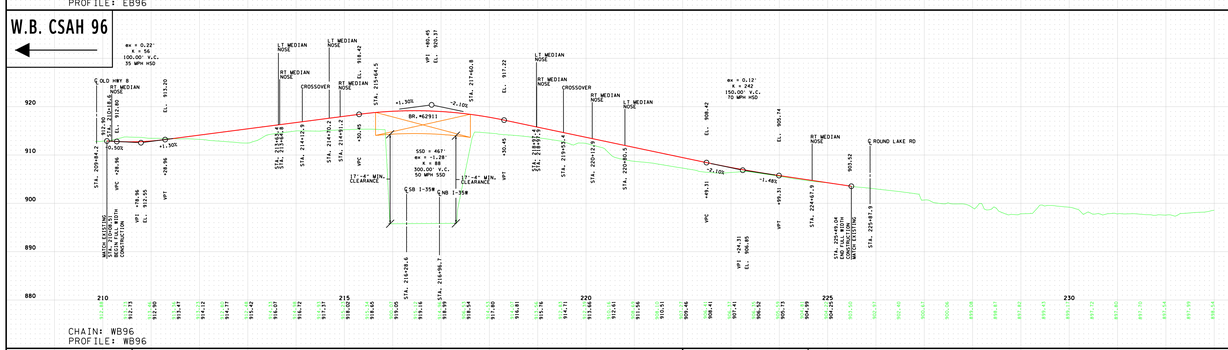

CHAIN: WB96
PROFILE: WB96

N.E.RAMP

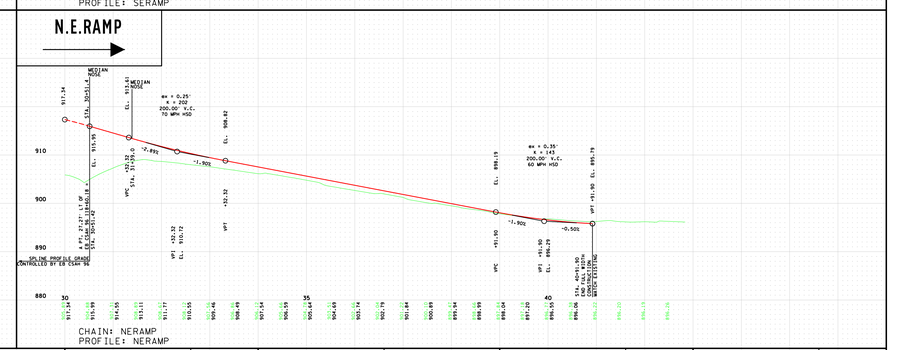

CHAIN: NERAMP
PROFILE: NERAMP

N.W. RAMP

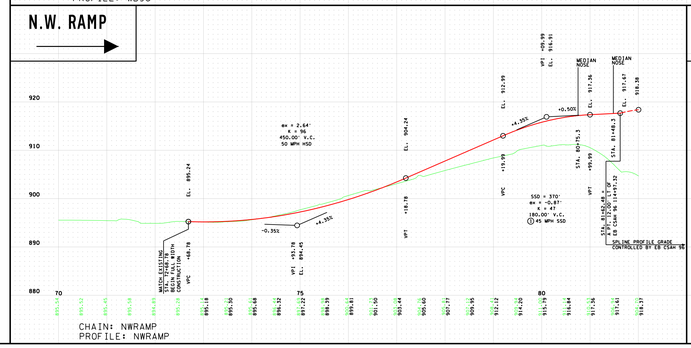

CHAIN: NWRAMP
PROFILE: NWRAMP

S.W. RAMP

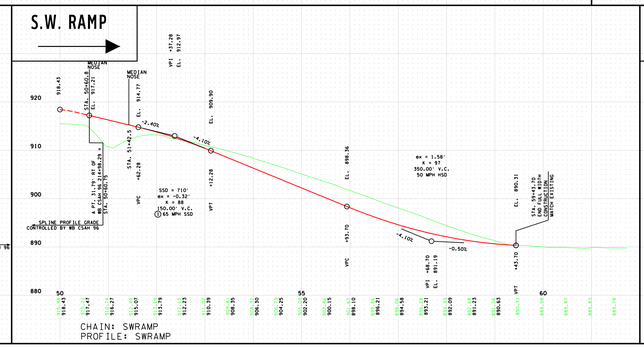

CHAIN: SWRAMP
PROFILE: SWRAMP

S.E. RAMP - RT

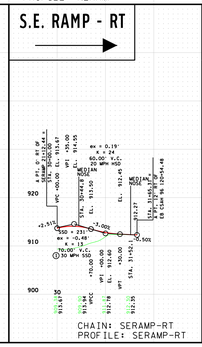

CHAIN: SERAMP-RT
PROFILE: SERAMP-RT

N.E. RAMP - RT

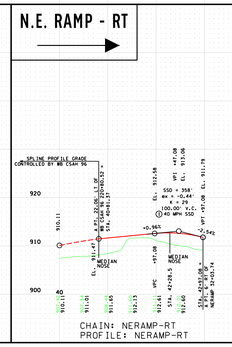

CHAIN: NERAMP-RT
PROFILE: NERAMP-RT

N.W. RAMP - RT

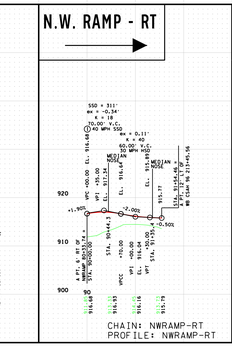

CHAIN: NWRAMP-RT
PROFILE: NWRAMP-RT

S.W. RAMP-RT

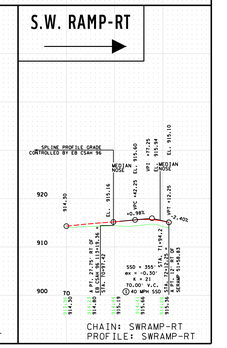

CHAIN: SWRAMP-RT
PROFILE: SWRAMP-RT